ESQUIMALT ROAD

PROPERTY LINE

PROPERTY LINE

U/T POLE

TRELLIS ARCHWAY

ARBUTUS TREE TRUNK

GRAFTON STREET

FOSTER STREET

OUTDOOR PATIO

MEETING SPACE

OFFICES

FOYER

MULTI PURPOSE SPACE

MAIN FLOOR F.F.L. 7.9m

ST PETER AND ST PAUL'S CHURCH

BALCONY

CHAIRMAN'S OFFICE

MEN'S WASHROOM

WOMEN'S WASHROOM

UNISEX WASHROOM

WALKWAY

MECHANICAL ROOM

ELEC. ROOM

A/C, USE AND RECYCLING

HOUSING FOYER

SCOOTER STORAGE

KITCHEN

ELEVATOR LIFT

STORAGE

MEZZANINE FLOOR F.F.L. 9.75m

A/C WC

NEW ST PETER'S AND ST PAUL'S COURT PARKING STALLS (7)

LOADING ZONE

THE HERMITAGE (RESIDENCES)

EXISTING ON-SITE STALLS (7)

EXISTING FLAG POLE

NEW 'CEMETARY LOT' SUBDIVISION LINE

NEW OFF-SITE PARKING STALLS (4)

EXISTING FIRE HYDRANT

NEW SIDEWALK AND RETAINING WALL

NEW SUBDIVISION LINE

EDGE OF ASPHALT

LOADING ZONE

N

1 / A-04 Proposed Site Plan SCALE: 1:200

RECEIVED
APR 24 2018
CORP OF TOWNSHIP OF ESQUIMALT
DEVELOPMENT SERVICES

3.	UPDATED REZONING APPLICATION RESUBMISSION	2018-04-24
2.	REZONING APPLICATION RESUBMISSION	2018-03-19
1.	REZONING APPLICATION SUBMISSION	2017-10-25
0	ISSUED FOR:	YYYY-MM-DD

numberTEN architectural group
200 - 1619 Store Street
Victoria, BC
Canada V8W 3K3
T 250.360.2186
F 250.360.2165
www.numberten.com
victoria@numberten.com

CLIENT

GENERAL NOTES

ARCHITECTURAL

CONSULTANTS

SEAL

SEAL

SCALE: 1 : 200

DATE: 2018-04-20

St Peter's and St Paul's
Housing and Ministry Centre

PROJECT

Proposed Site Plan

SHEET TITLE

DRAWN BY: SP/DS

CHECKED BY: BC

CLIENT PROJECT NO.: XXXXX

NTAG PROJECT NO.: 2017505

SHEET NO.: A-04

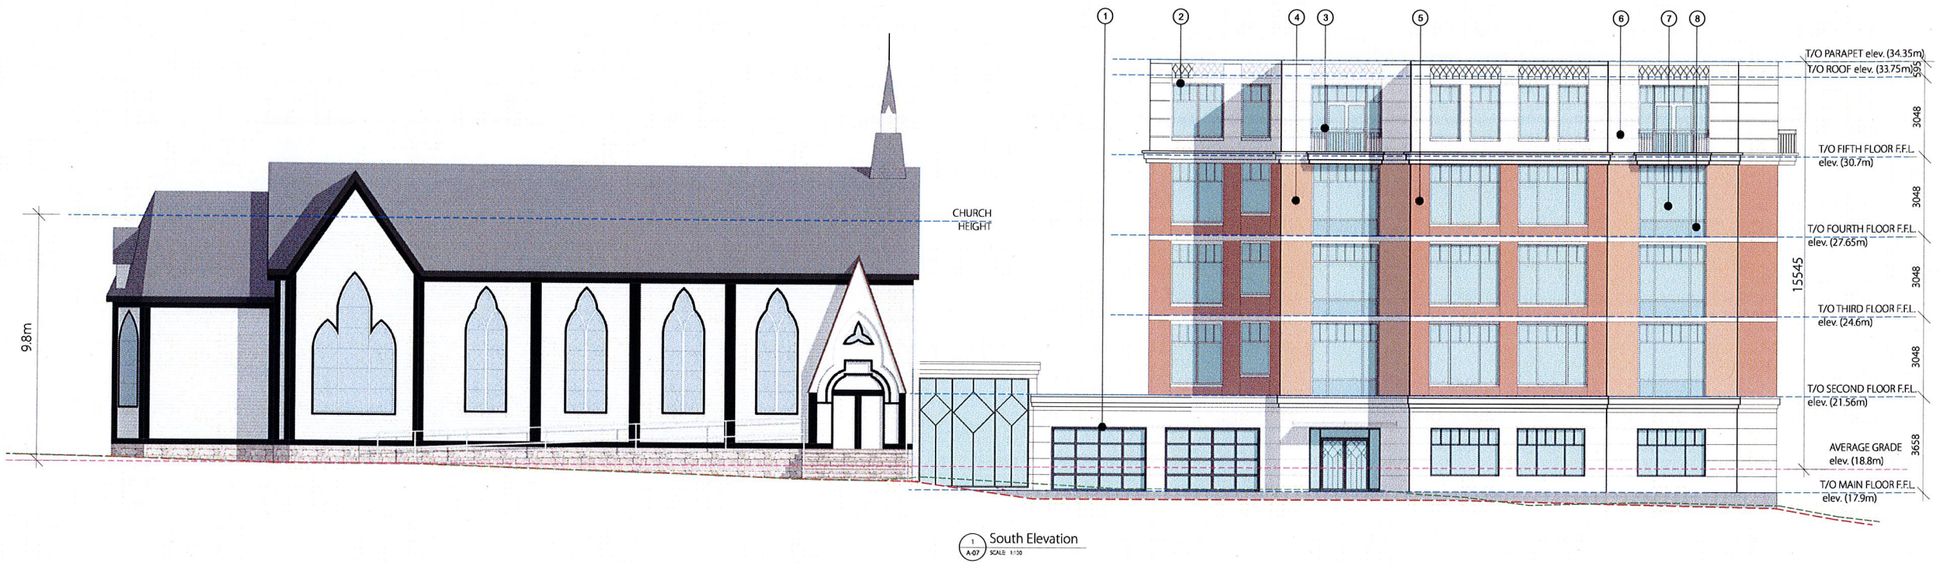

1 A-07 South Elevation
SCALE 1:100

2 A-07 East Elevation
SCALE 1:100

CLIENT

GENERAL NOTES

LEGEND:

NATURAL (EXISTING) GRADE:

PROPOSED GRADE:

1. Window Frame - 'Black'
2. Window Frame - 'Warm White'
3. Aluminium Flashing - 'Warm White'
4. Stucco - Sherwin Williams 'Dromedary Camel' (Warm Tan)
5. Stucco - Sherwin Williams 'Oak Creek' (Warm Brown)
6. Cementitious Fibre Board - Sherwin Williams 'Shoji White'
7. Glass 'Clear'
8. Spandrel Glass

3.	UPDATED REZONING APPLICATION RE-SUBMISSION	2018-04-24
2.	REZONING APPLICATION RE-SUBMISSION	2018-03-19
1.	REZONING APPLICATION SUBMISSION	2017-10-25
0	ISSUED FOR:	YYYY-MM-DD

numberTEN architectural group
200 - 1619 Store Street
Victoria, BC
Canada V8W 3K3
T 250.360.2106
F 250.360.2166
www.numberten.com
victoria@numberten.com

ARCHITECTURAL

CONSULTANTS

RECEIVED
APR 24 2018
CORP. OF TOWNSHIP OF ESQUIMALT
DEVELOPMENT SERVICES

SEAL

SEAL

SCALE	DATE
1 : 100	2018-04-20

PROJECT

St Peter's and St Paul's
Housing and Ministry Centre

SHEET TITLE

Proposed Elevations

DRAWN BY	CHECKED BY
SP/DS	BC
CLIENT PROJECT NO.	
XXXXX	
NTAG PROJECT NO.	SHEET NO.
2017505	A-07

PRINT DATE: YYYY-MM-DD 11:xx:xx AM
FILE NAME: Drawing 1.xxx