


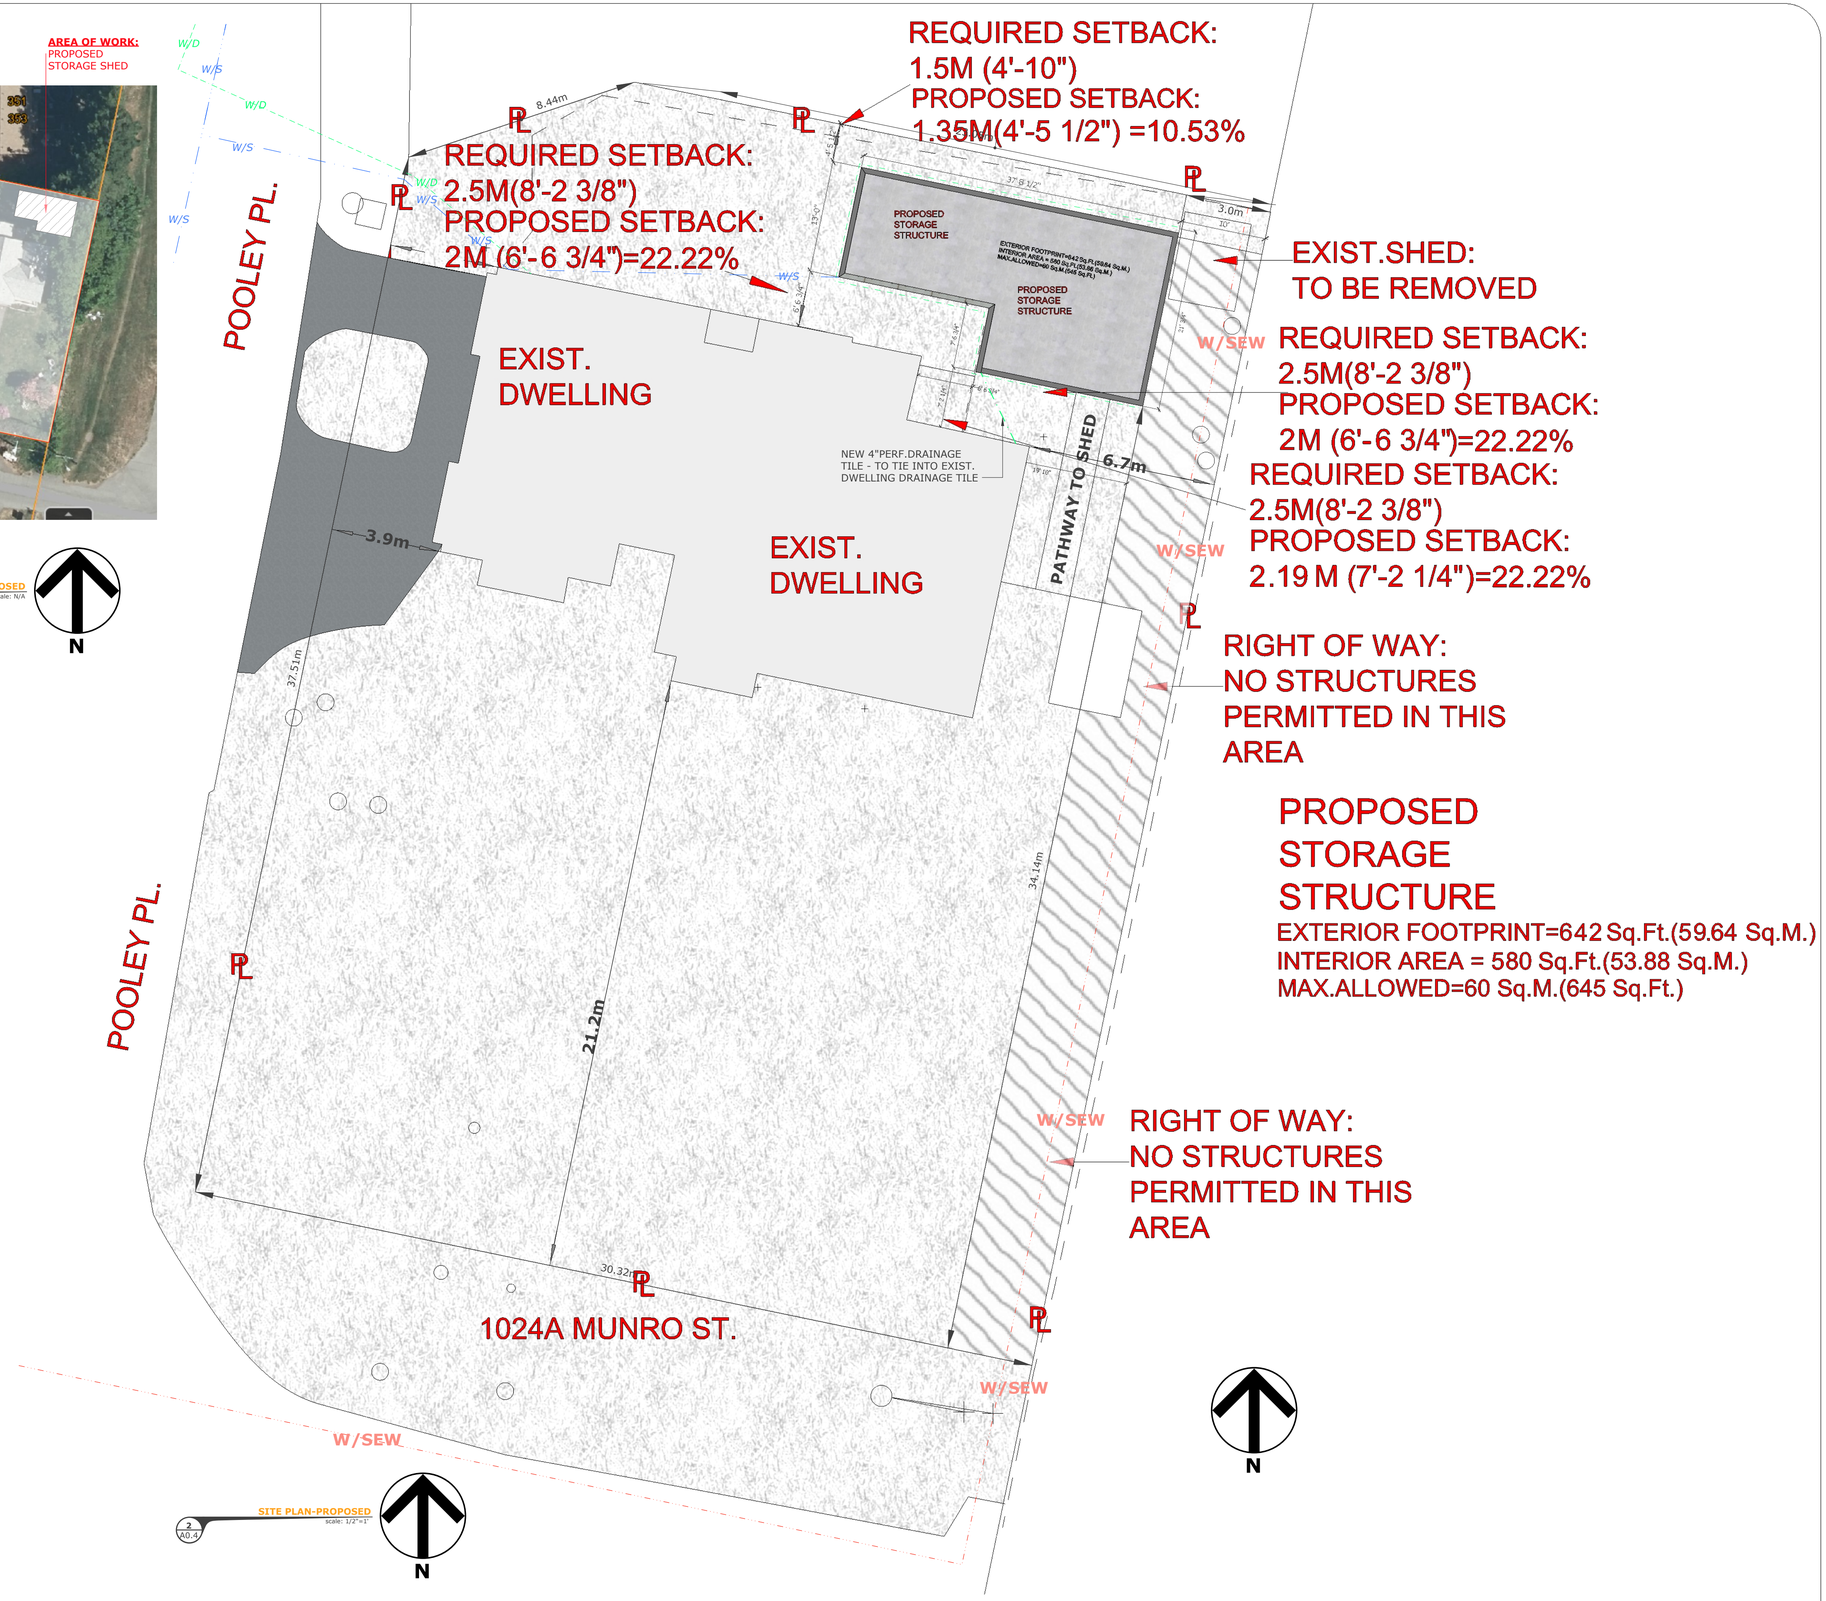

D3 Studio
250-686-2523
d3arch@gmail.com
www.d3designs.ca

CONSULTANTS:

Copyright Reserved
This plan and design are and at all times remain the exclusive property of the architect / designer and cannot be used or reproduced without written consent. Contractor must verify and be responsible for all dimensions and conditions on the job. Any discrepancies must be reported to the architect before the dimensions and conditions shown on the drawing.

No.	Revisions	Date

DATE: APR.17/26
DRAWN BY: SEAN DANCE
INTERIOR DESIGN:
ARCHITECT:
STRUCTURAL:
MECHANICAL:
ELECTRICAL:
ISSUED: APR.17/26

JOB TITLE:
ACCESSORY BUILDING - STORAGE SHED

SHEET TITLE:
SITE PLAN (PROPOSED - VARIANCES)

SCALE: 1mm=100mm

DRAWING NO.:
A0.3