Lot area: 651.36 m2
Lot perimeter: 107.84 m
Current Zoning: Rd-4 2 family dadu
LOT 14 BLOCK C PLAN VIP772 ESQUIMALT DISTRICT
V9A 2N1

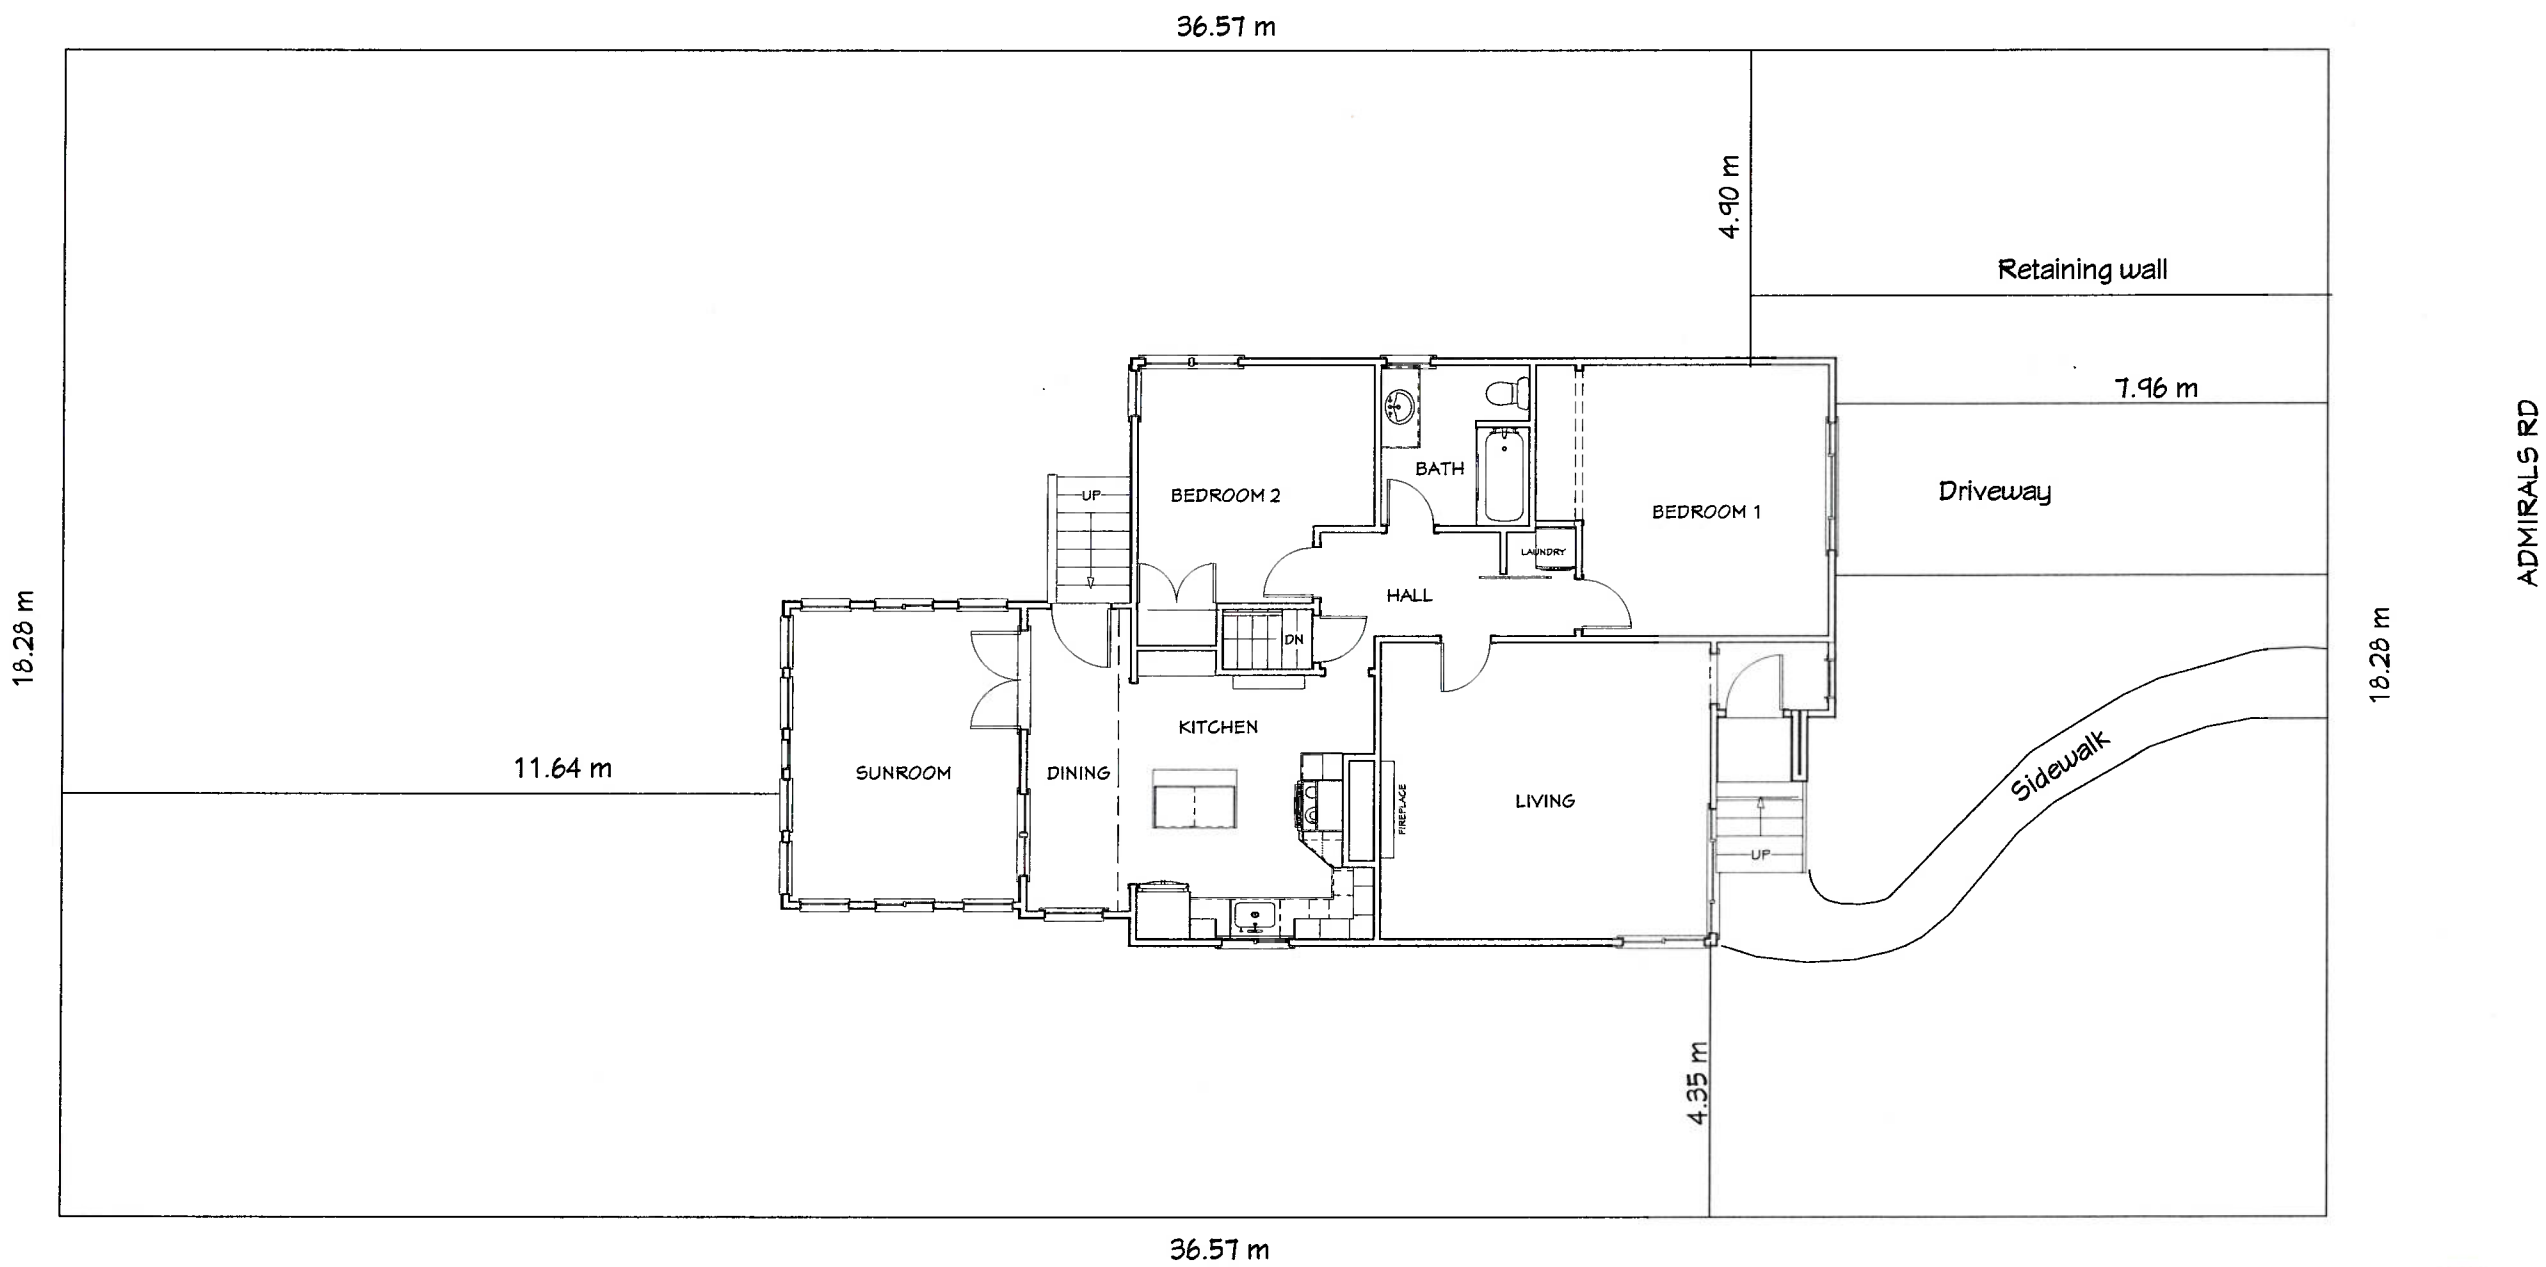

EXISTING LOT PLAN

1: 100

RECEIVED
MAY 07 2026
CORP OF TOWNSHIP OF ESQUIMALT
DEVELOPMENT SERVICES

SHEET NUMBER 1

SCALE: as noted
DATE : Apr 29, 2026
REV:
DRAWN BY: DSM

SITE PLAN

AMBROSE / LYSTER
REZONING
474 Admirals Rd
Esquimalt, BC

Automatica Construction Solutions
2007 Charles St, Vancouver, BC, V5L 2V1
604.861.3316 mackieds@gmail.com